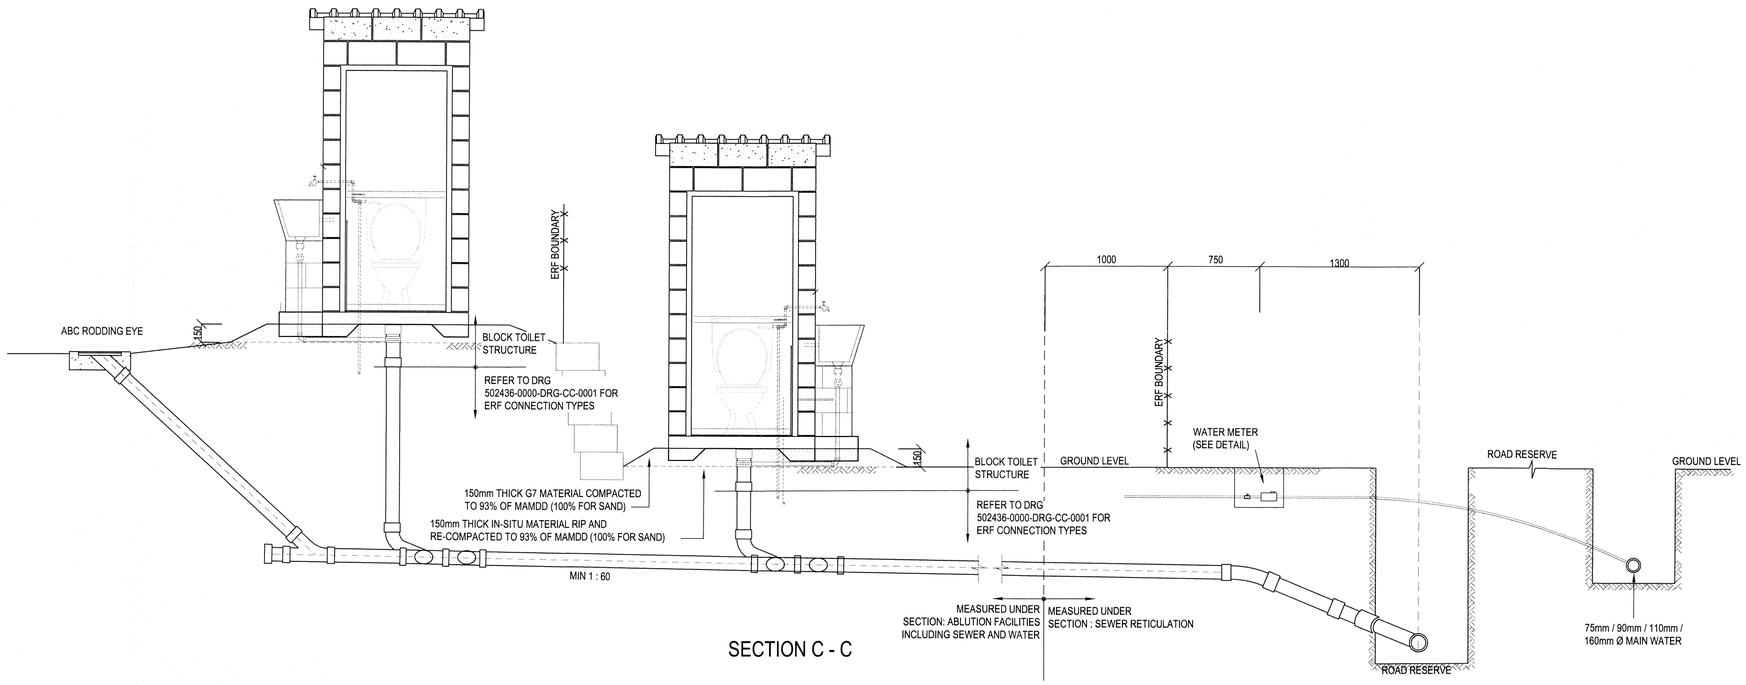

SECTION C - C

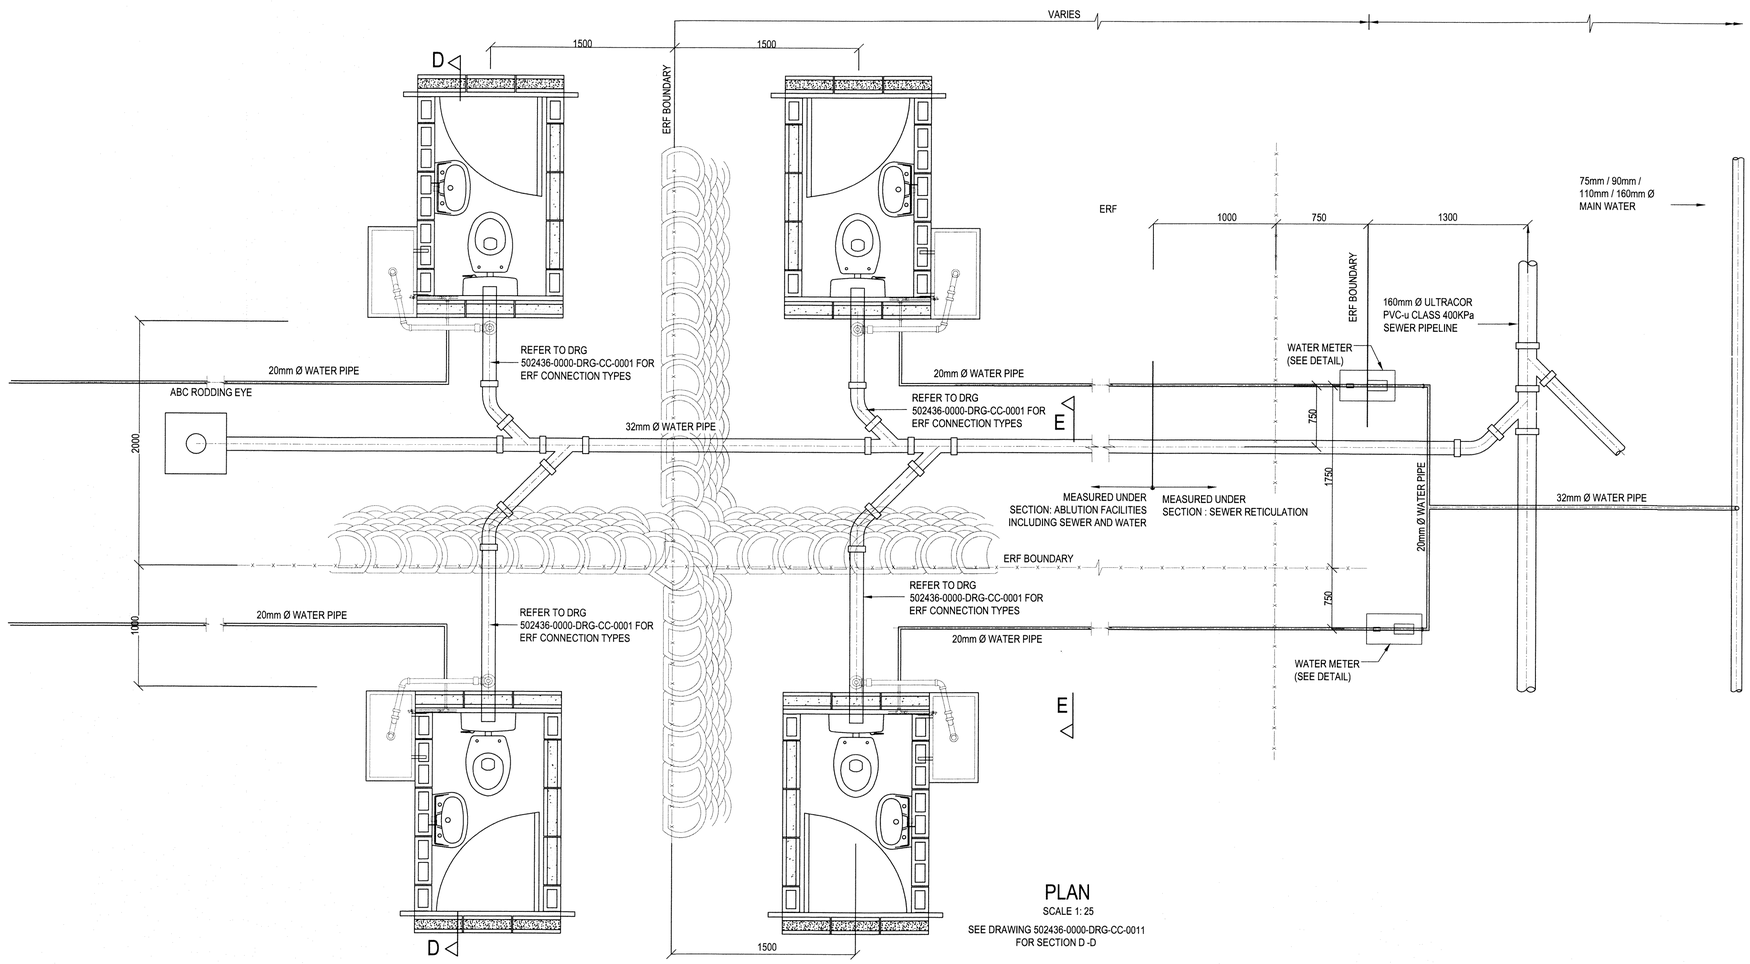

PLAN

SCALE 1: 25

SEE DRAWING 502436-0000-DRG-CC-0011 FOR SECTION D -D

PROJECT

IF CONSTRUCTION DRAWINGS ARE ISSUED UNSIGNED, THE MASTER WITH THE ORIGINAL SIGNATURE OF APPROVAL WILL BE HELD AT THE ZUTARI OFFICE OF THE APPROVER

GENERAL NOTES:

1. ALL CONSTRUCTION TO BE DONE IN ACCORDANCE WITH SANS 1200.
2. FOR SEWER DETAILS SEE DRG. No. 502436-0000-DRG-CC-0001 & 0002 .
3. FOR WATER DETAILS SEE DRG. No. 502436-0000-DRG-CC-0003.

RESPONSIBLE PERSONS			
	NAME	SIGNATURE	DATE
DRAWN	A van Wyk		6/10/2020
DESIGNED	R Beeslaar		6/10/2020
CHECKED	M. Botha		6/10/2020

ZUTARI
IMPACT. ENGINEERED.

CLIENT

MOSSELBAAI MOSSEL BAY MOSSELBAY!
Explore Endless Horizons!

MOSSEL BAY MUNICIPALITY

REV	DATE	REVISION DETAILS	APPROVED
T0	30/4/2020	FOR TENDER PURPOSES	AC KEYSER
T1	5/10/2020	REVISED MEAUREMENT NOTES	AC KEYSER

SCALE	SIZE
AS SHOWN	A1

FOR TENDER
NOT FOR CONSTRUCTION

DRAWN: AS VAN WYK
DESIGNED: R BEESLAAR
REVIEWED: M BOTHA

APPROVED
AC KEYSER ECSA -200670188
DATE 6/10/20

PROJECT

MOSSEL BAY UISP

TITLE

SEWER AND WATER HOUSE CONNECTION DETAILS

SHEET 2 OF 2

DRAWING NUMBER

PROJECT No.	WBS	TYPE	DISC	NUMBER	REV
502436	0000	DRG	CC	0010	T1

Plot Date: 6/10/2020 10:25:29 AM Office: ZAGKJ Filename: P:\PROJECTS\502436 MOSSEL BAY UISP -CIVIL\5 DEL DESIGN\1 CAD\DRAWINGS\6. TENDER 2020\DENSIFICATION\502436-0000-DRG-CC -0008 & 0011 REV T1 TOILET DETAILS.DWG